REPORT ALL ERRORS, OMISSIONS & MODIFICATIONS TO TECHNICAL DEPT. | IF IN DOUBT ASK – DO NOT SCALE

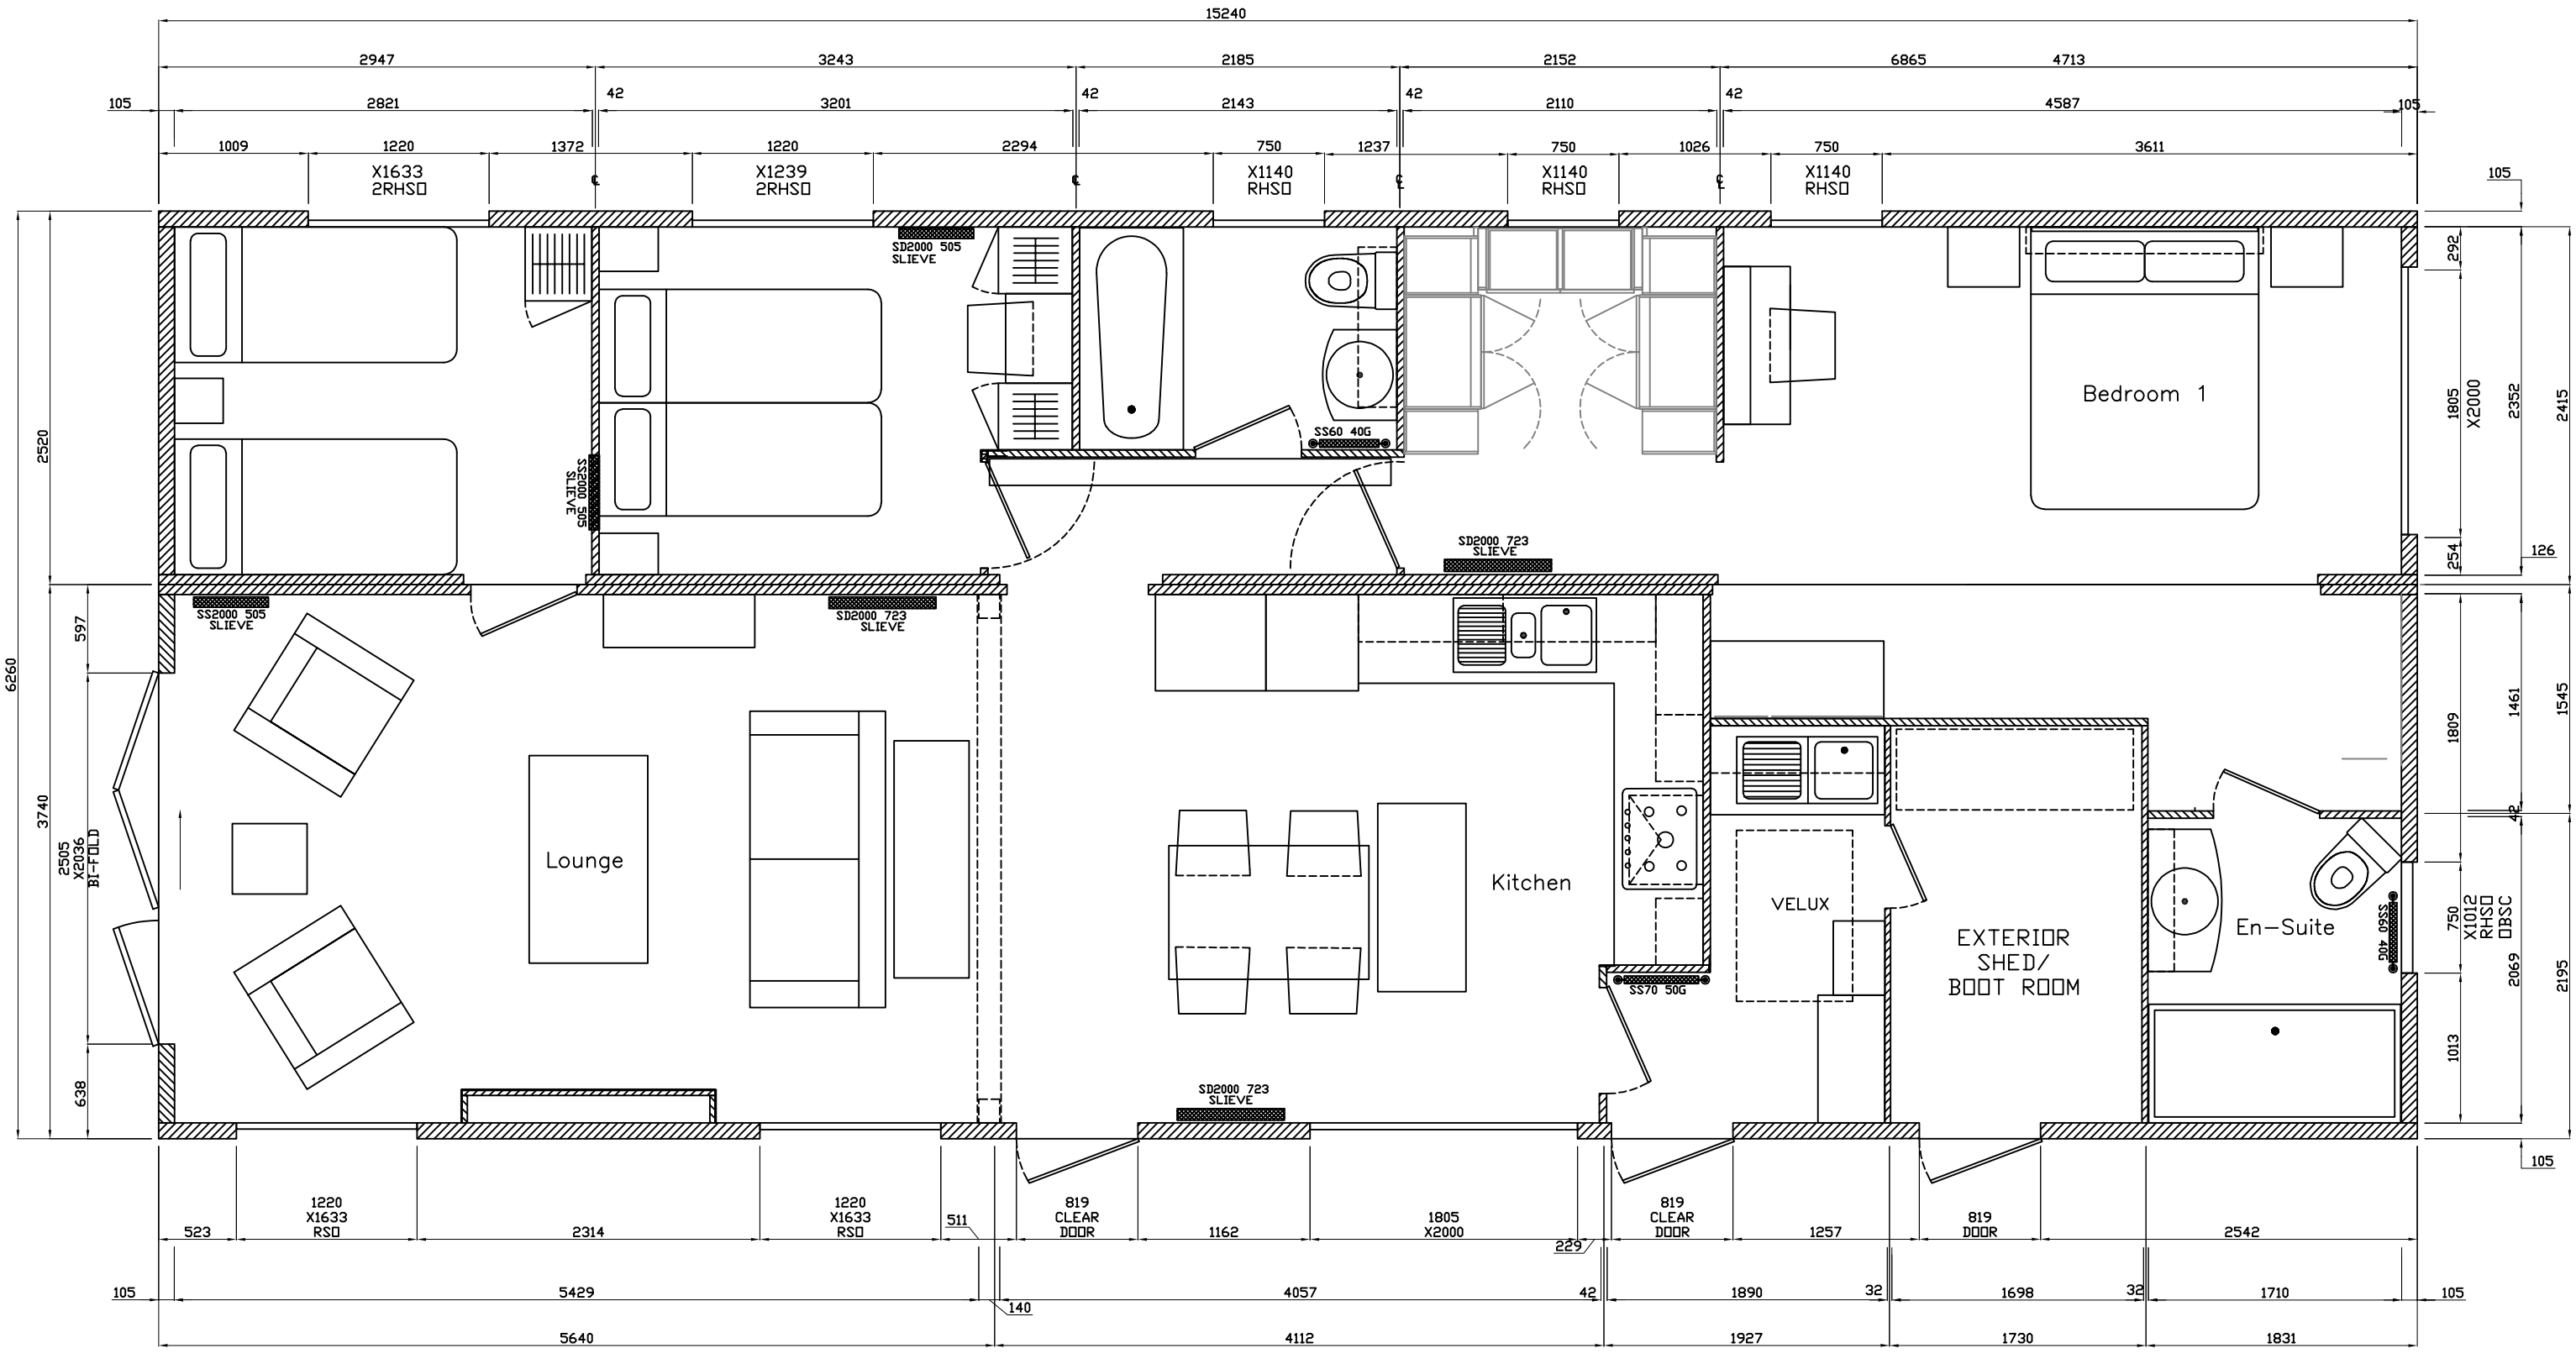

Name (Title,first name and surname) Client signature Dated

ECN No	Date	Signature	Checked

Pemberton PARK & LEISURE HOMES

FIRST ANGLE PROJECTION

THIS DOCUMENT AND ALL INFORMATION HEREIN IS CONFIDENTIAL AND THE INTELLECTUAL PROPERTY OF PEMBERTON PARK & LEISURE HOMES LTD. IT IS DISCLOSED IN CONFIDENCE ON TERMS THAT IT WILL NOT BE DISCLOSED TO ANY THIRD PARTY, USED, SOLD,LOANED, LICENSED OR REPRODUCED IN WHOLE OR IN ANY MANNER OR FORM FOR MANUFACTURING,TENDERING OR FOR ANY OTHER PURPOSE WITHOUT THE PERMISSION OF PEMBERTON PARK & LEISURE HOMES LTD 2003. COPYRIGHT :PEMBERTON PARK & LEISURE HOMES LTD

Drawn by	Checked by	Approved by - date	File name	Date	Scale
DESIGNED_BY	CHECKED_BY	APPROVED_BY_DATE	FILENAME	14/06/19	SCALE

Code: RIVENDALE 50 X 20 - 3B

Title: St Andrews Gleneagles

Model year: 2020

Revision EDITION

Sheet SHEET